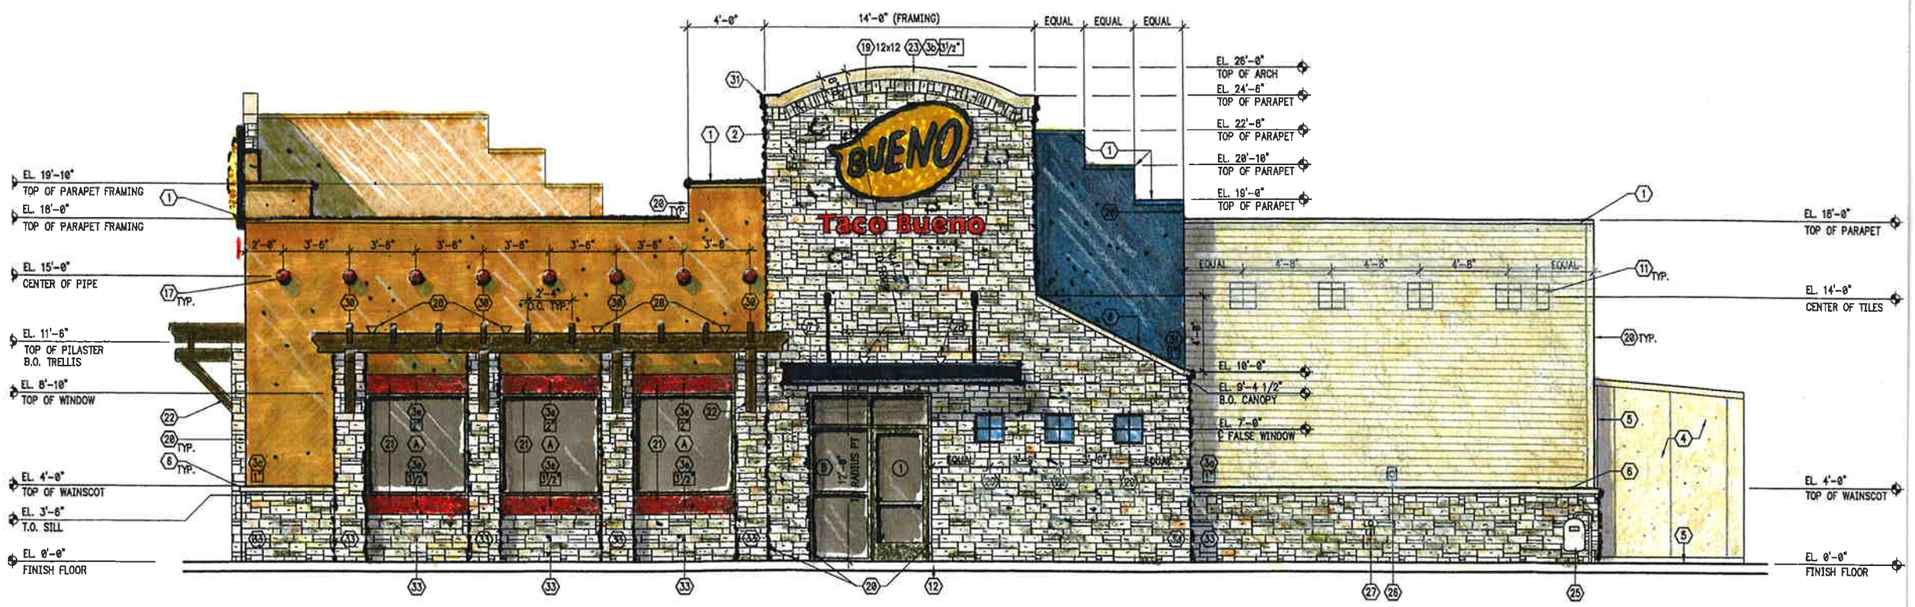
4'-0"
14'-0" (FRAMING)
EQUAL
EQUAL
EQUAL
12x12
3 1/2"
EL. 26'-0"
TOP OF ARCH
EL. 24'-6"
TOP OF PARAPET
EL. 22'-6"
TOP OF PARAPET
EL. 20'-10"
TOP OF PARAPET
EL. 19'-0"
TOP OF PARAPET
EL. 19'-10"
TOP OF PARAPET FRAMING
EL. 18'-0"
TOP OF PARAPET FRAMING
EL. 15'-0"
CENTER OF PIPE
EL. 11'-6"
TOP OF PILASTER
B.O. TRELLIS
EL. 8'-10"
TOP OF WINDOW
EL. 4'-0"
TOP OF WAINSCOT
EL. 3'-6"
T.O. SILL
EL. 0'-0"
FINISH FLOOR
TYP.
2'-6"
B.O. TYP.
BUENO
Taco Bueno
EL. 16'-0"
TOP OF PARAPET
EL. 14'-0"
CENTER OF TILES
EL. 10'-0"
EL. 9'-4 1/2"
B.O. CANOPY
EL. 7'-0"
℄ FALSE WINDOW
EL. 4'-0"
TOP OF WAINSCOT
EL. 0'-0"
FINISH FLOOR

13'-6" (FRAMING)
4'-0"
FRMG.
4'-0"
FRMG.
EQ.
EQ.
EL. 24'-10"
TOP OF ARCH
EL. 16'-0"
℄ OF SCUPPER
EL. 11'-6"
T.O. PILASTER
B.O. TRELLIS
3 1/2"
BUENO
Taco Bueno
2'-4"
B.O. TYP.
TYP.
EL. 23'-6"
TOP OF PARAPET
EL. 21'-8"
TOP OF PARAPET
EL. 19'-10"
TOP OF PARAPET
EL. 18'-0"
TOP OF PARAPET
EL. 11'-6"
T.O. PILASTER
B.O. TRELLIS
EL. 10'-0"
℄ FALSE WINDOW
EL. 7'-0"
℄ FALSE WINDOW
EL. 4'-0"
TOP OF WAINSCOT
EL. 2'-2"
T.O. SILL
EL. 0'-0"
FINISH FLOOR

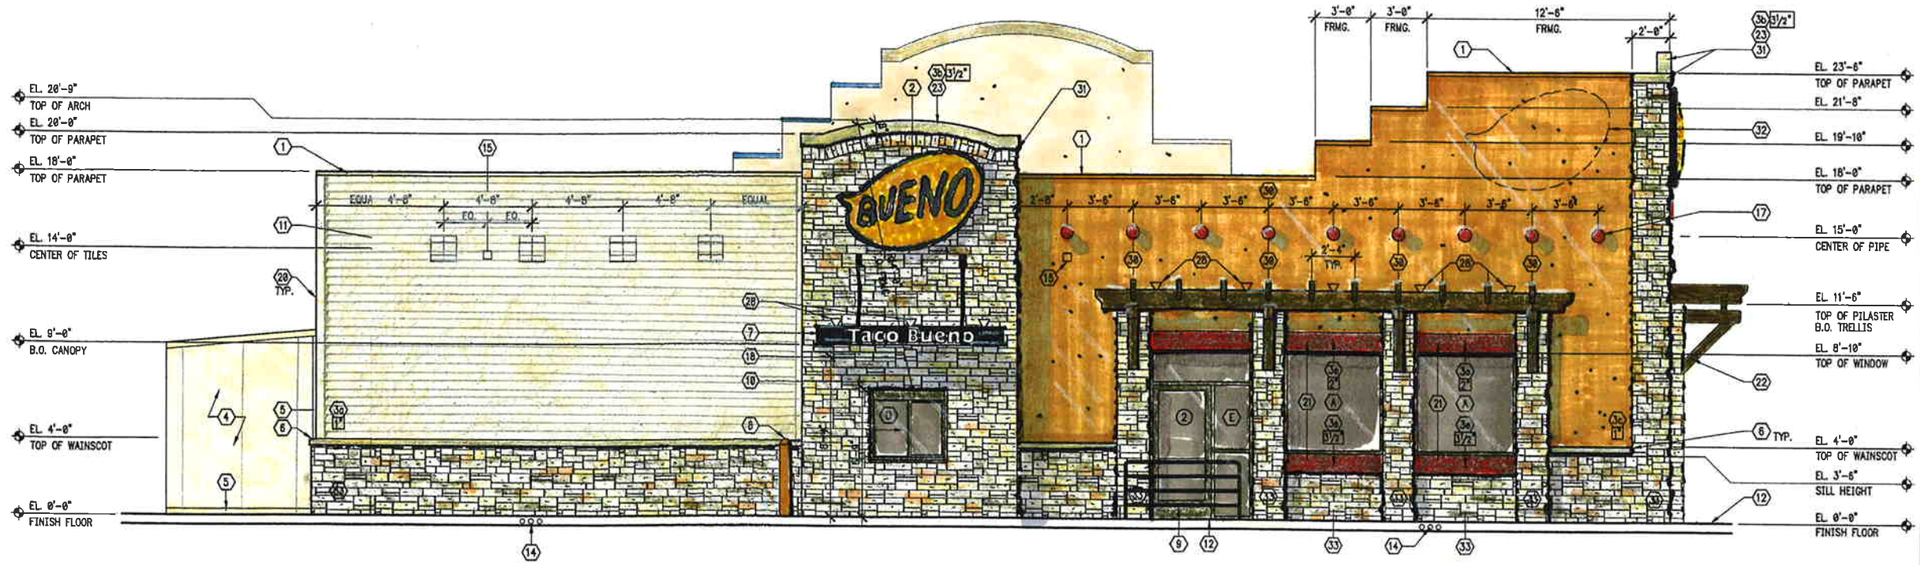
EL. 20'-9"
TOP OF ARCH
EL. 20'-0"
TOP OF PARAPET
EL. 18'-0"
TOP OF PARAPET
EL. 14'-0"
CENTER OF TILES
EL. 9'-0"
B.O. CANOPY
EL. 4'-0"
TOP OF WAINSCOT
EL. 0'-0"
FINISH FLOOR
EQUAL 4'-0"
4'-0"
4'-0"
4'-0"
EQUAL
EQ.
EQ.
TYP.
BUENO
Taco Bueno
3'-0" FRMG.
3'-0" FRMG.
12'-6" FRMG.
2'-0"
2'-0"
3'-6"
2'-4" TYP.
EL. 23'-6"
TOP OF PARAPET
EL. 21'-8"
EL. 19'-10"
EL. 18'-0"
TOP OF PARAPET
EL. 15'-0"
CENTER OF PIPE
EL. 11'-6"
TOP OF PILASTER
B.O. TRELLIS
EL. 8'-10"
TOP OF WINDOW
TYP.
EL. 4'-0"
TOP OF WAINSCOT
EL. 3'-6"
SILL HEIGHT
EL. 0'-0"
FINISH FLOOR

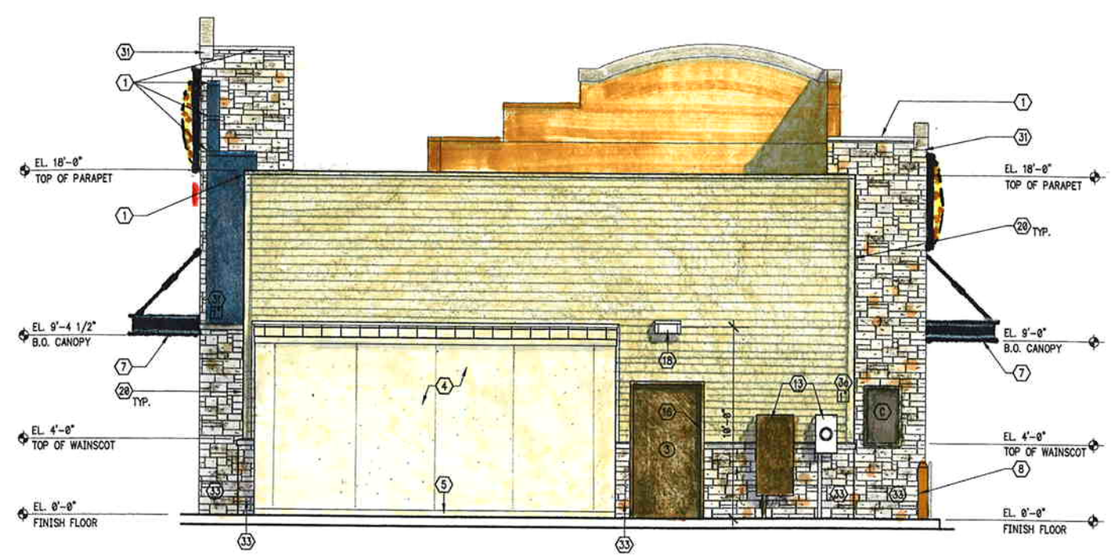
EL. 18'-0"
TOP OF PARAPET
EL. 9'-4 1/2"
B.O. CANOPY
TYP.
EL. 4'-0"
TOP OF WAINSCOT
EL. 0'-0"
FINISH FLOOR
EL. 18'-0"
TOP OF PARAPET
TYP.
EL. 9'-0"
B.O. CANOPY
EL. 4'-0"
TOP OF WAINSCOT
EL. 0'-0"
FINISH FLOOR